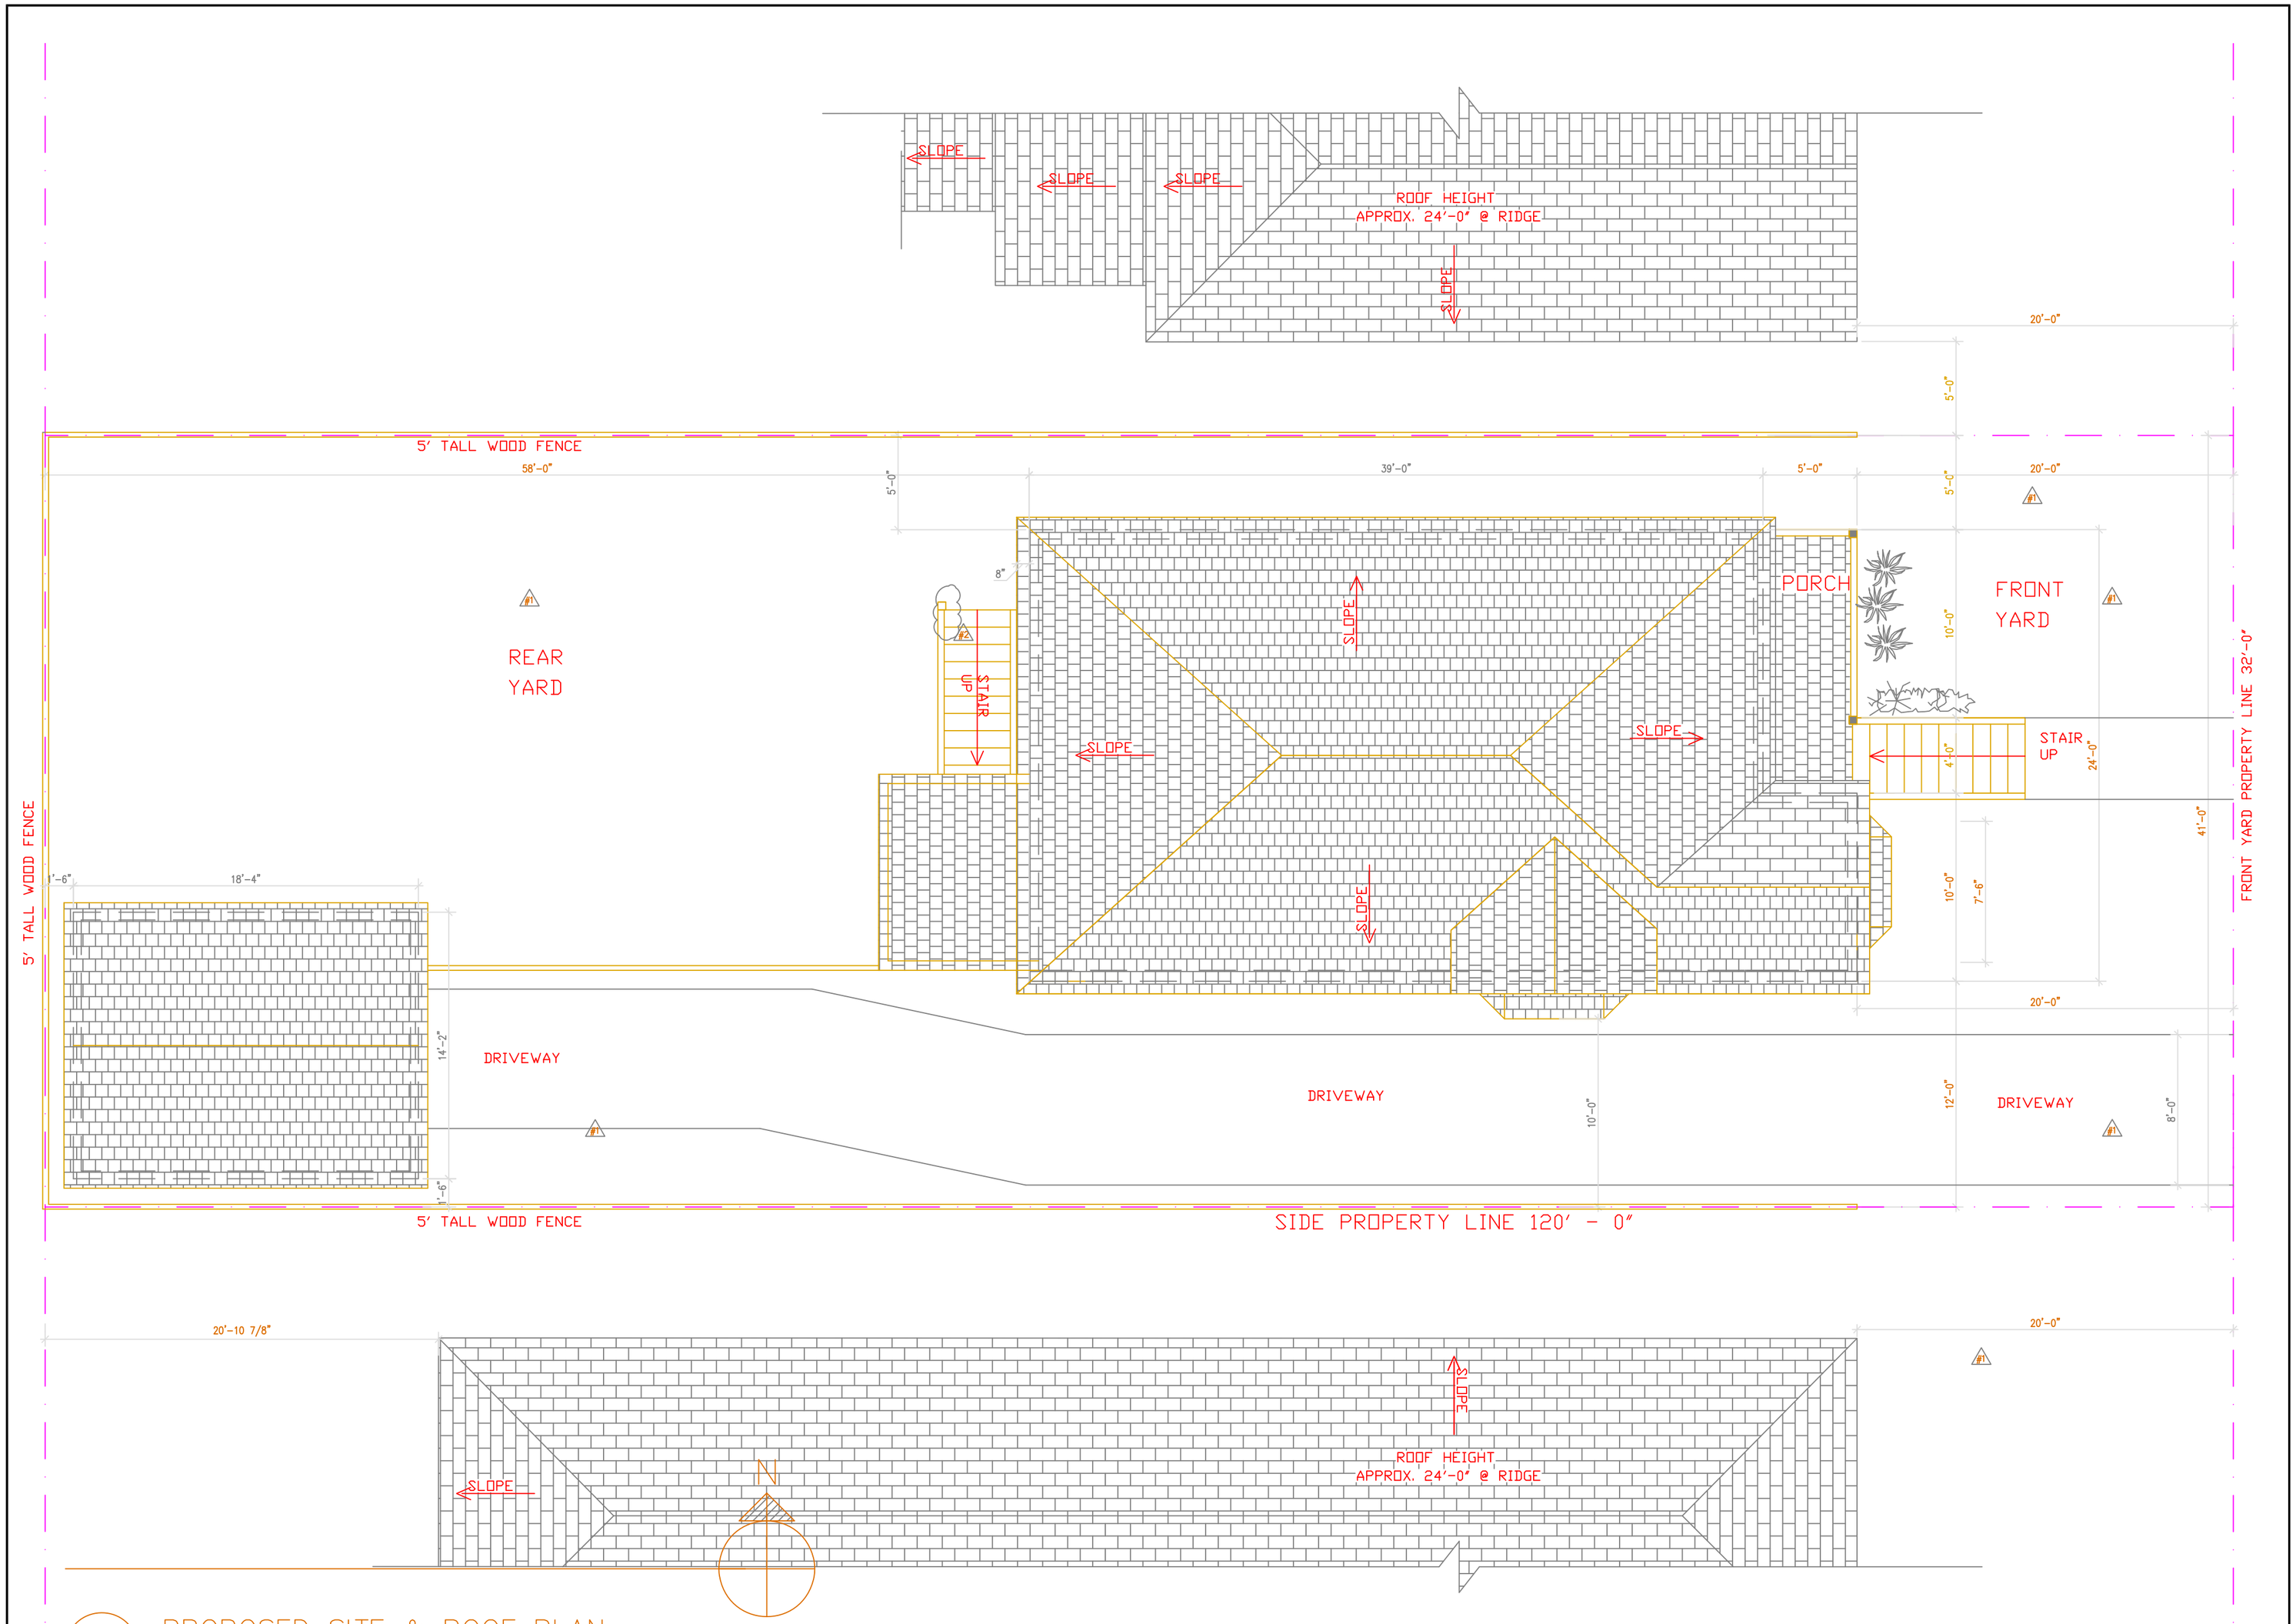

1
A-1.1

PROPOSED SITE & ROOF PLAN

SCALE APPROX. 1/ " = 1'-0"

JOSEPH LANDRY DESIGN

Owner JULIEANNE DESMOND
2042 PACIFIC AVE.
ALAMEDA, CA. 94501
T: 415-244-3414

Designer JOSEPH A LANDRY
2834 ADAMS ST
ALAMEDA CA 94501
T: (510) 381-4159

2042 PACIFIC AVE.

ALAMEDA, CA
94501

Rev.	Date	Remarks

Date:	07/30/18
Scale:	AS NOTED
Project Name:	2042 PACIFIC AVE. ALAMEDA, CA
Project No.	11016

Drawing Title:
EXIST. & PROPOSED SITE & ROOF PLAN

Sheet No.
A-1.1